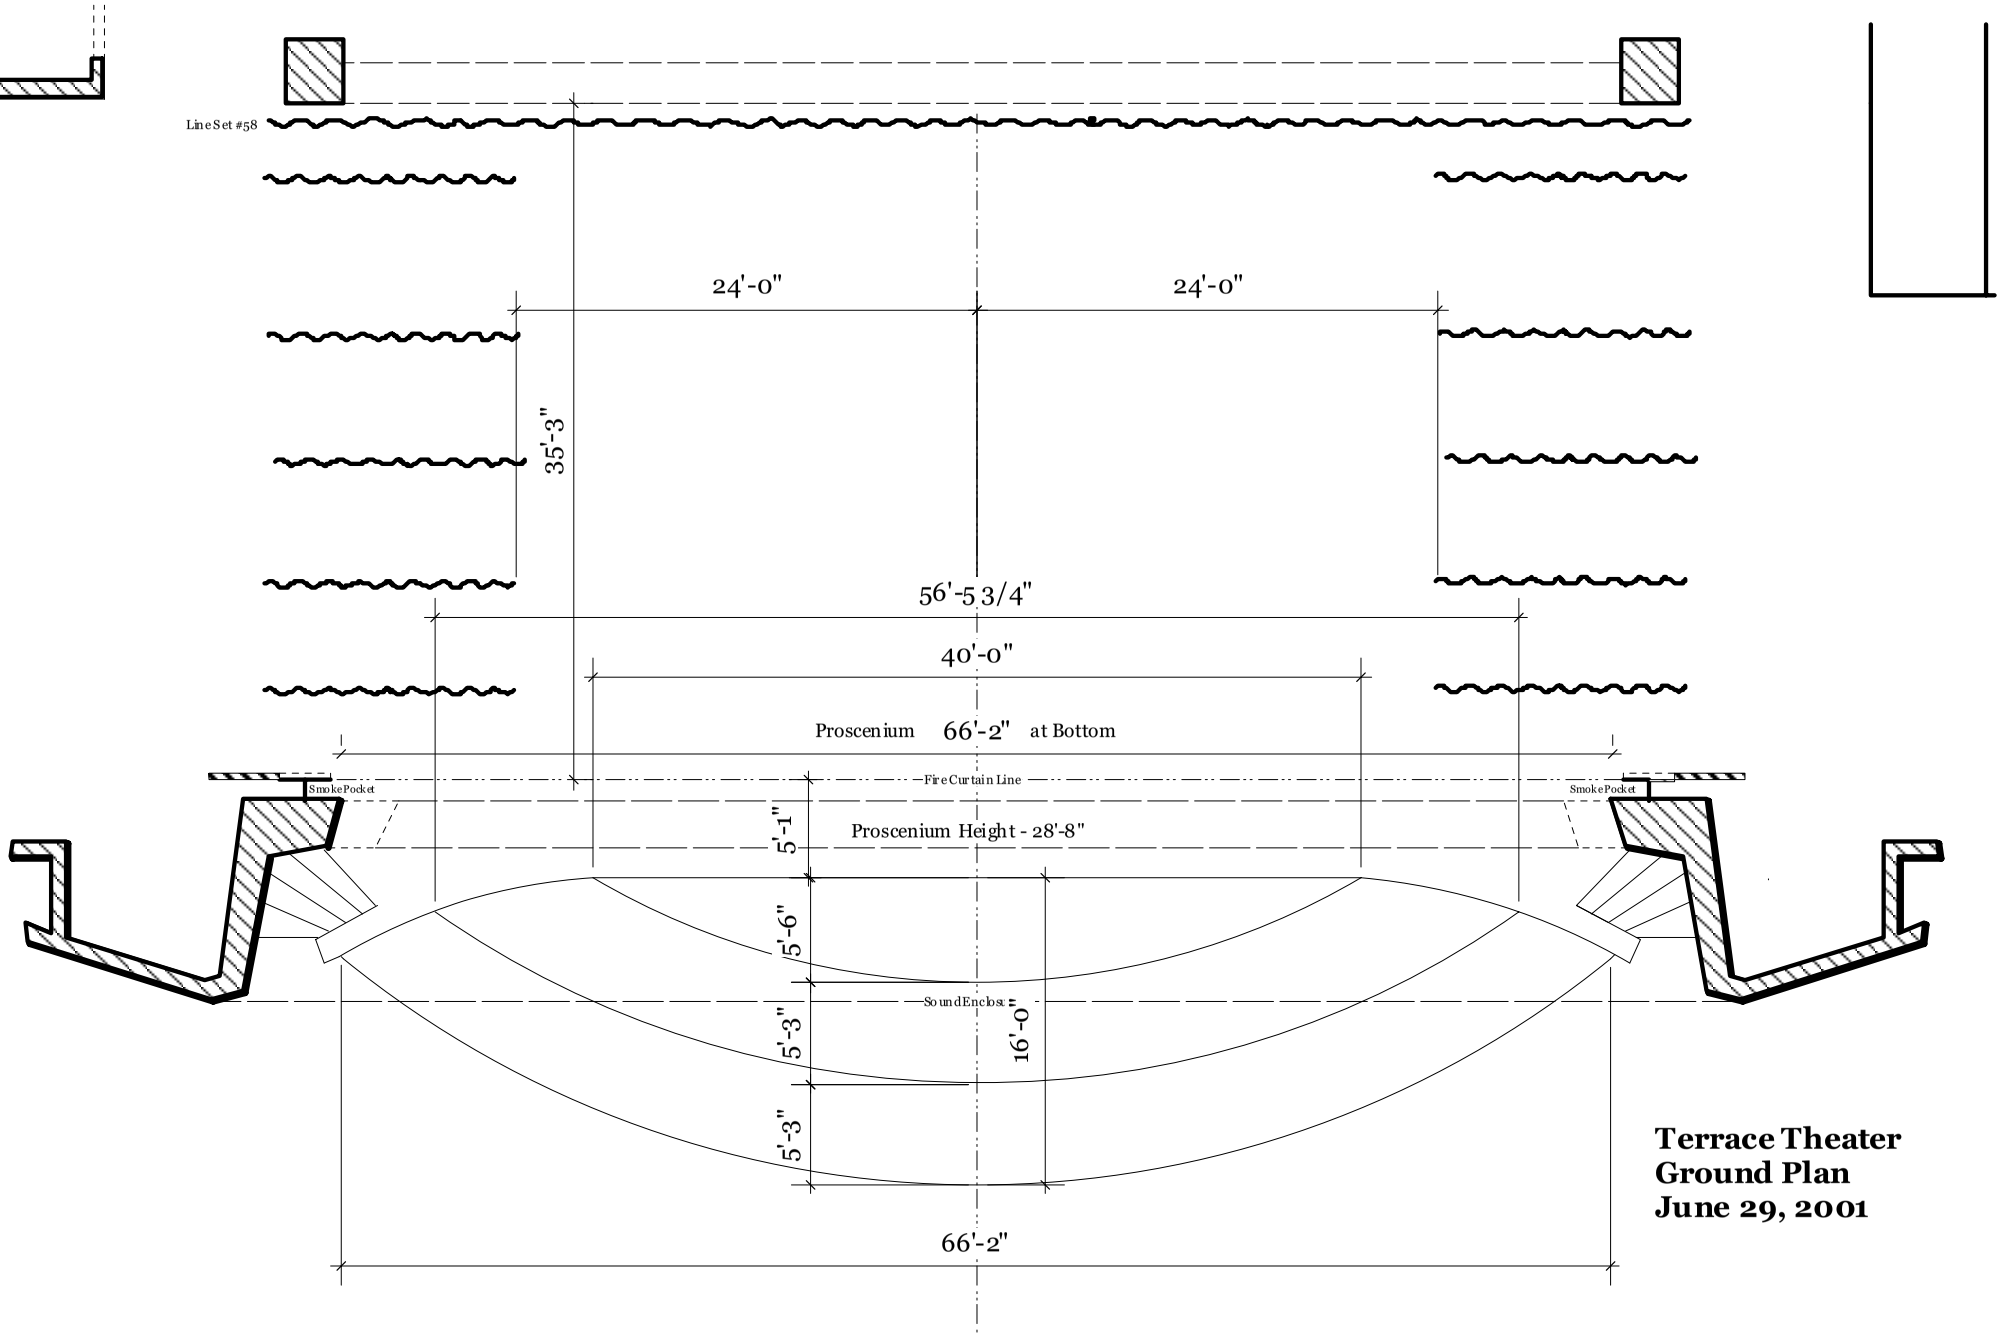

Terrace Theater
Ground Plan
June 29, 2001